N210153'-8 3/8"
E976520'-9"

N207357'-0"
E978454'-3 1/4"

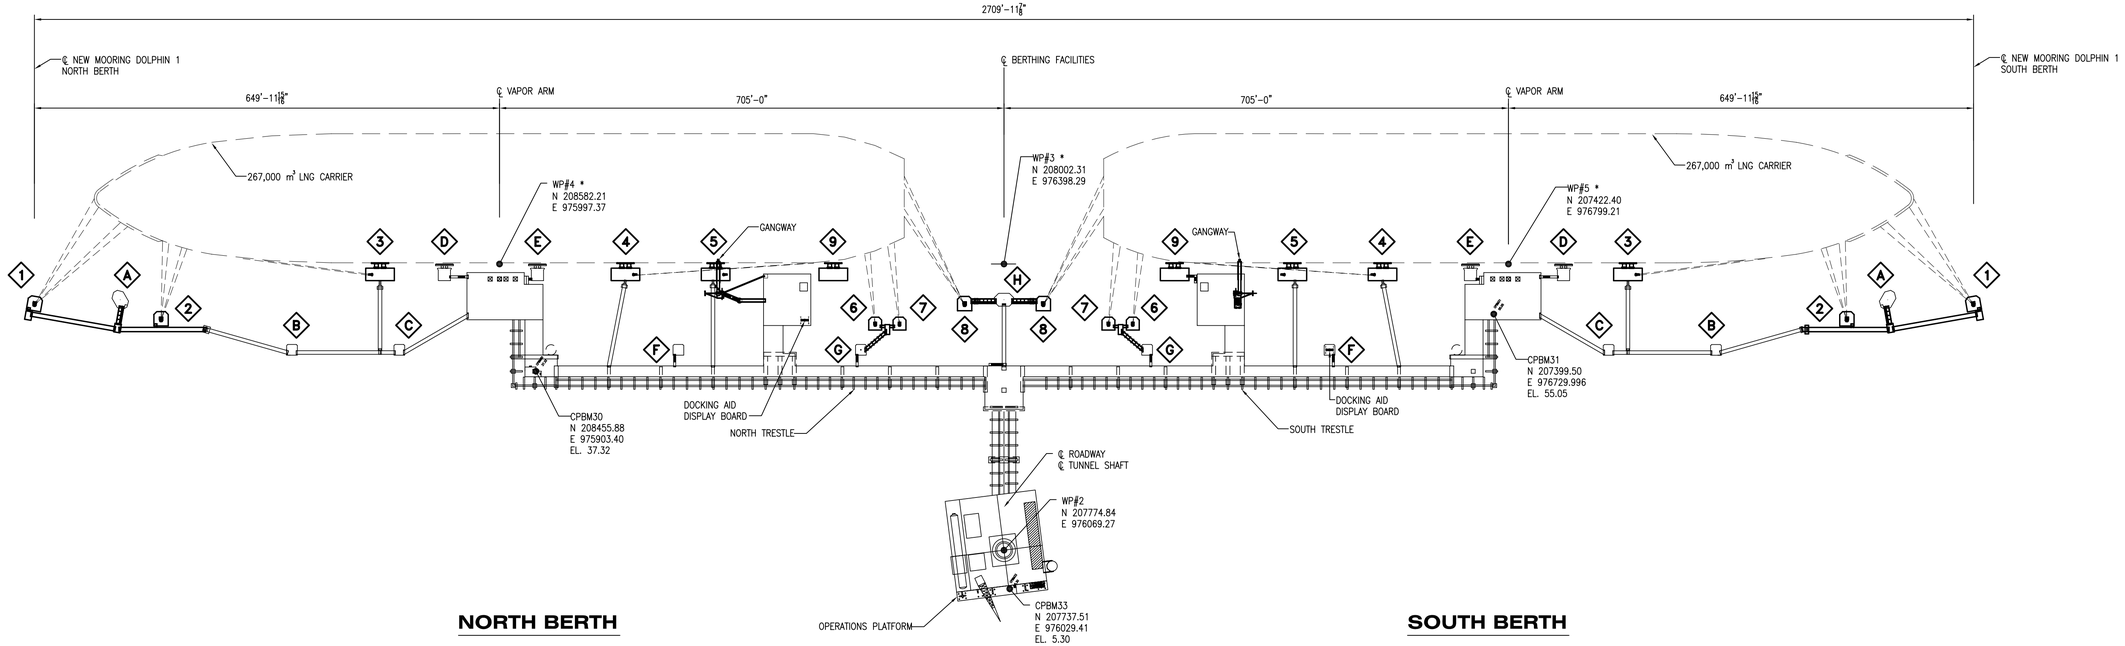

NORTH BERTH

SOUTH BERTH

LEGEND

(X) DOLPHIN NUMBER DESIGNATION

SURVEY CONTROL					
MONUMENT	GRID NORTHING	GRID EASTING	LATITUDE	LONGITUDE	ELEVATION
CP BM 30	208455.88	975903.40	N 38 24 14.813	W 76 23 10.278	37.32
CP BM 31	207399.50	976729.99	N 38 24 4.316	W 76 22 59.984	55.05
CP BM 33	207737.51	976029.41	N 38 24 07.704	W 76 23 08.756	5.30

PRELIMINARY NOT FOR CONSTRUCTION

0 100 200

N208959'-5 3/4"
E974793'-4 1/2"

N206162'-9 1/4"
E976726'-10 1/2"

GENERAL NOTES AND COMMENTS:

Grid based on Maryland State Plane Coordinate System NAD 1927.
Vertical datum based on NGVD 1929.
Bathymetry Data recieved from Dominion Cove Point, LP in May 2008.
Working Points and Existing Marine Berth data referenced from Marine Facilities Drawings, Oct.12,1973, Job No. RT1-0175 by Raymond Technical Facilities Inc. , Consulting Engineers
* Working Points located along existing berthing line.
** Dimensions shown from CL Dolphin Piles to Proposed Berthing Line.

ENGINEER

MOFFATT & NICHOL

SYM.	DATE	BY	REVISION INFORMATION	PROJECT/TASK	APP.
A	2-26-09	RCW	ISSUE FOR REVIEW / 90% SUBMITTAL		

SEAL

ORIGINAL CONSTRUCTION INFORMATION		
PROJECT/TASK:		
DRAWN:	RCW	10-5-08
CHECKED:	JM	2-26-08
APP. FOR BID:		
APP. FOR CONST.:		
SCALE:	1" = 100'-0"	

Dominion Cove Point LNG, LP

2100 Cove Point Road | Lusby, Maryland 20657 | Phone: (410) 286-5100

FOR: COVE POINT LNG, LP

TITLE: MARINE FACILITIES SITE PLAN

TOWN: LUSBY, MD | COUNTY: CALVERT | CONTRACT NUMBER:

GROUP	DWG. NO.	REV.
MP	9501	A